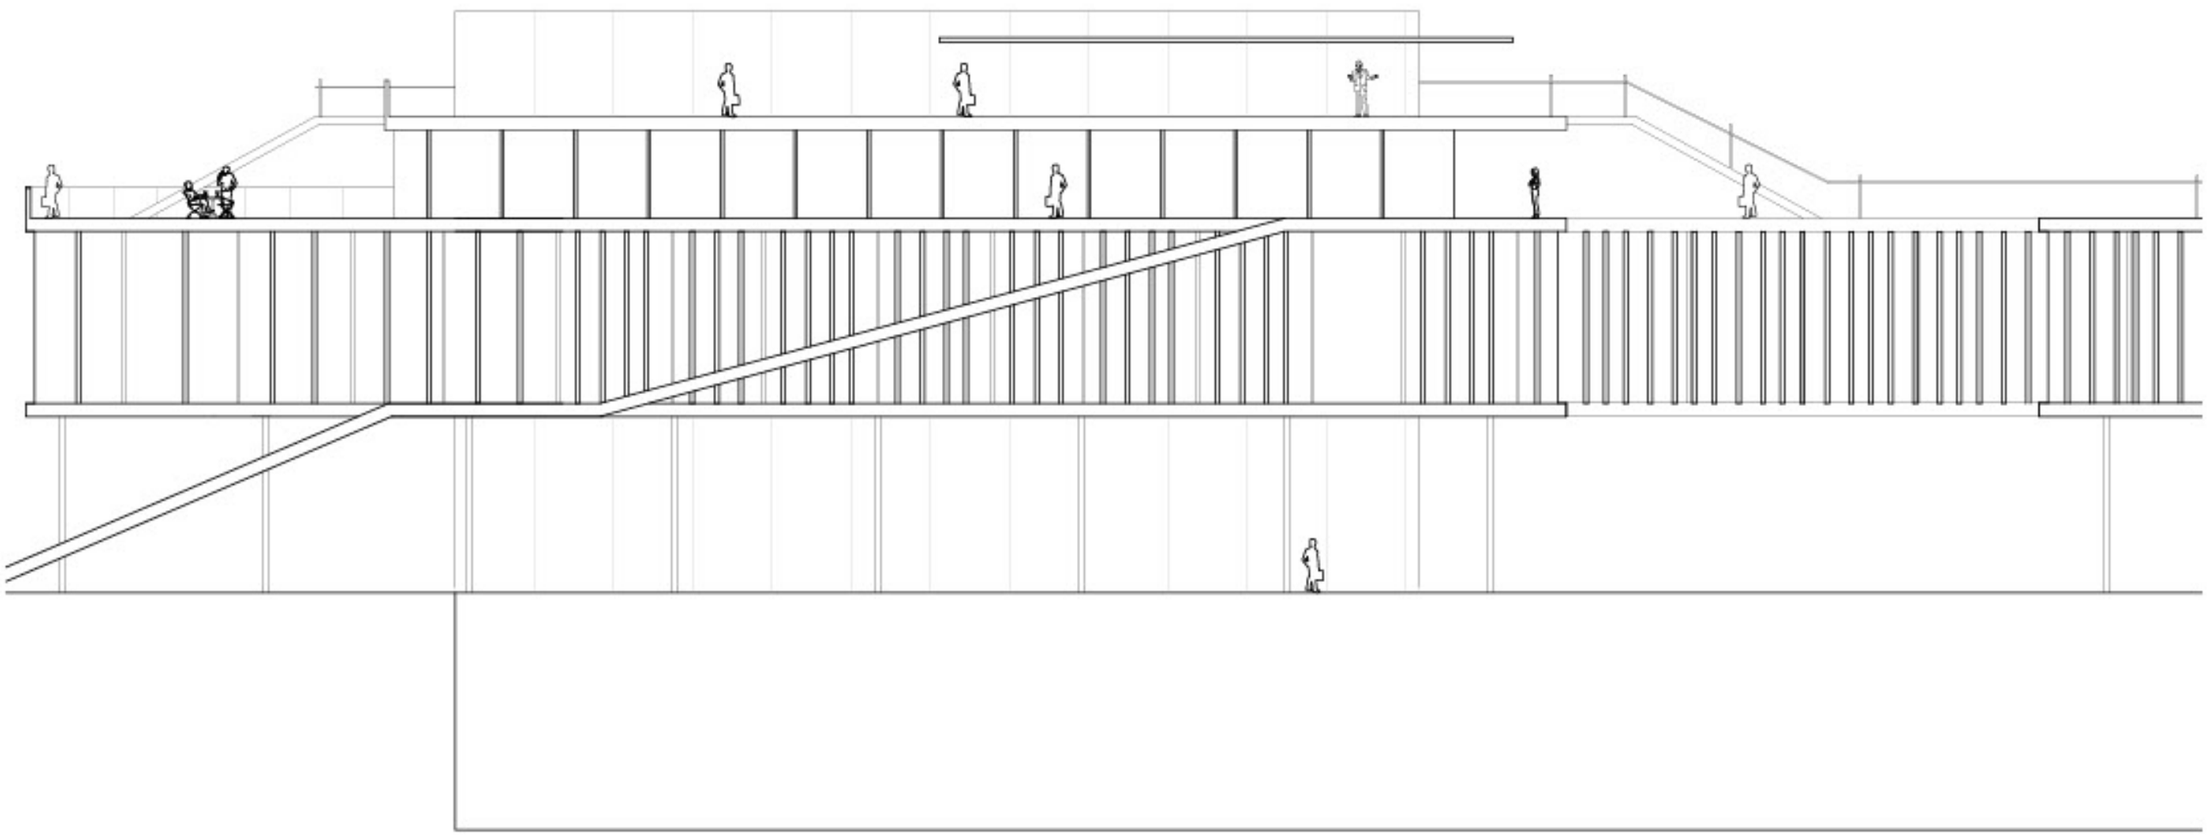

North East Elevation

ARCH 3427 FALL
Armando Hernandez

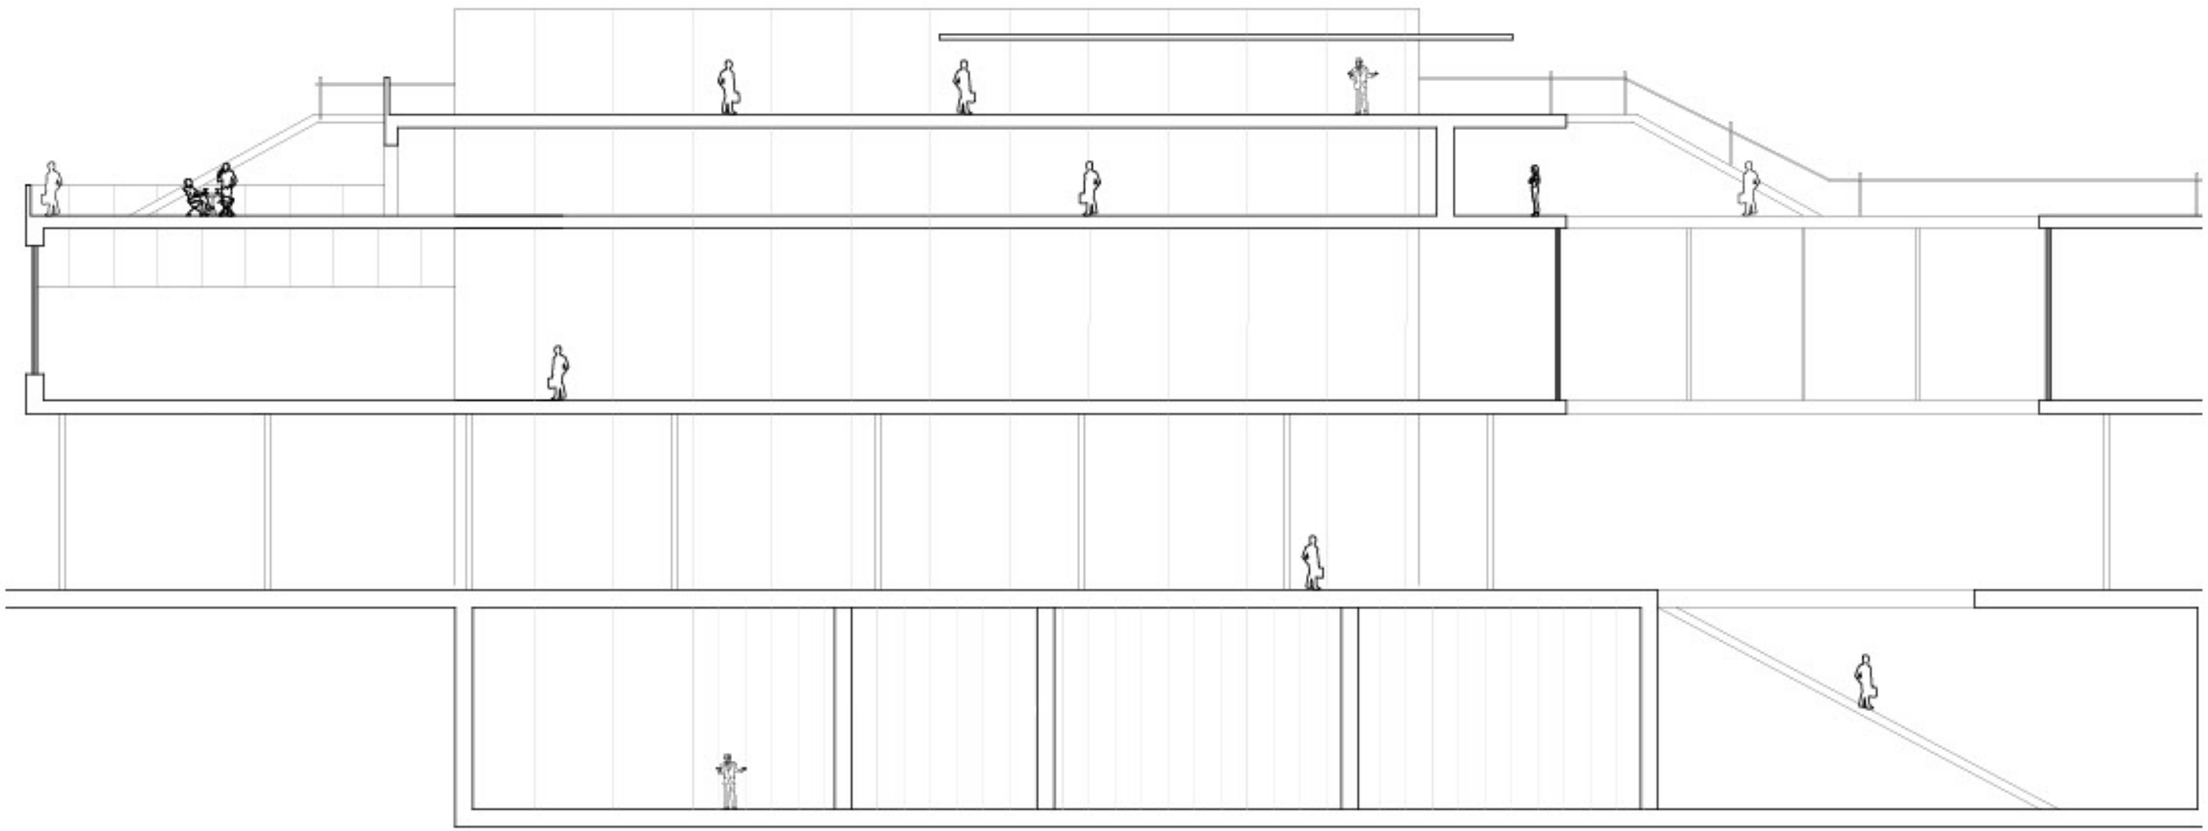

North East Section

ARCH 3427 FALL
Armando Hernandez

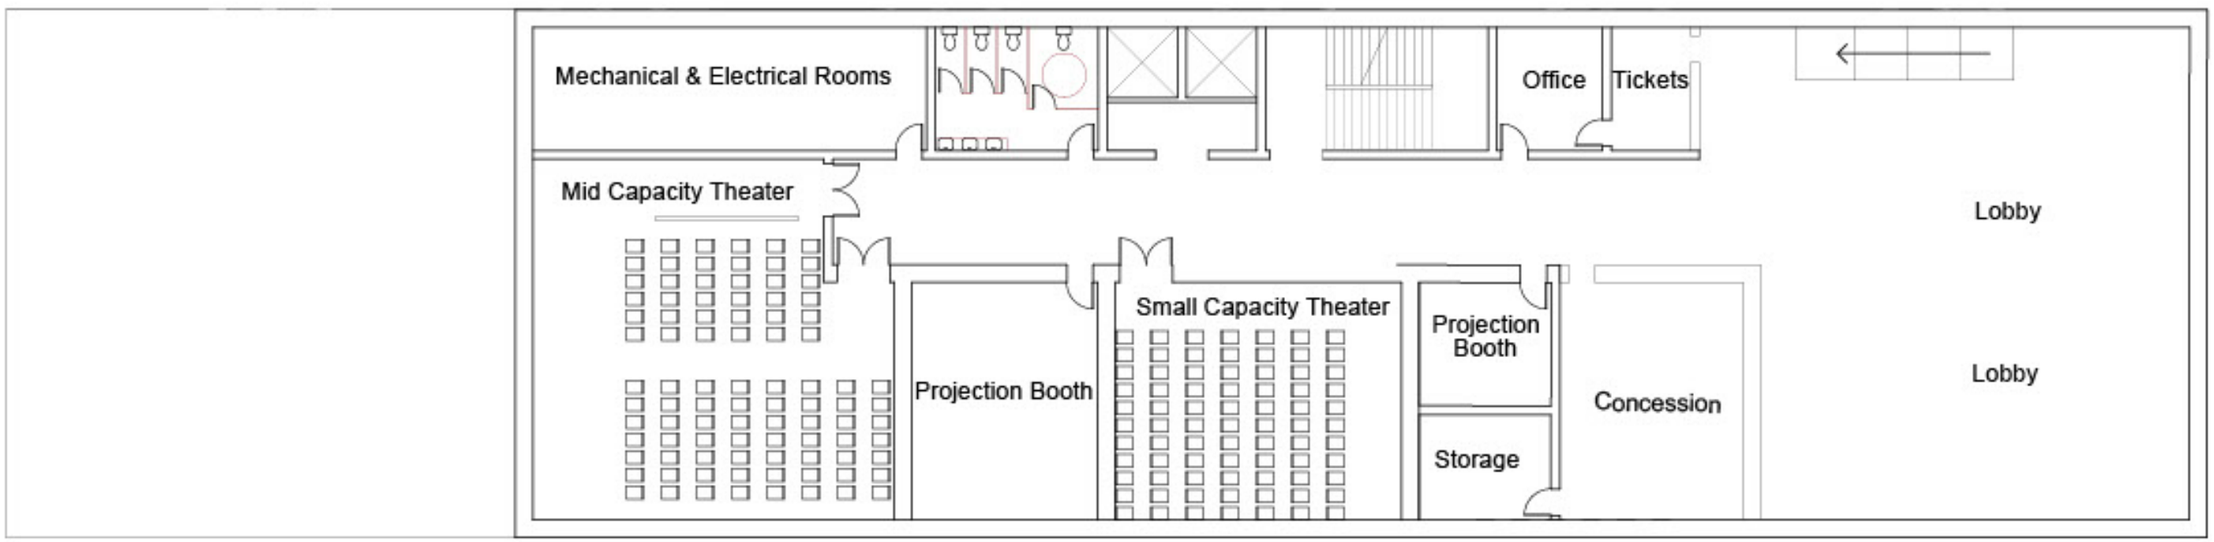

Basment Floor

ARCH 3427 FALL
Armando Hernandez

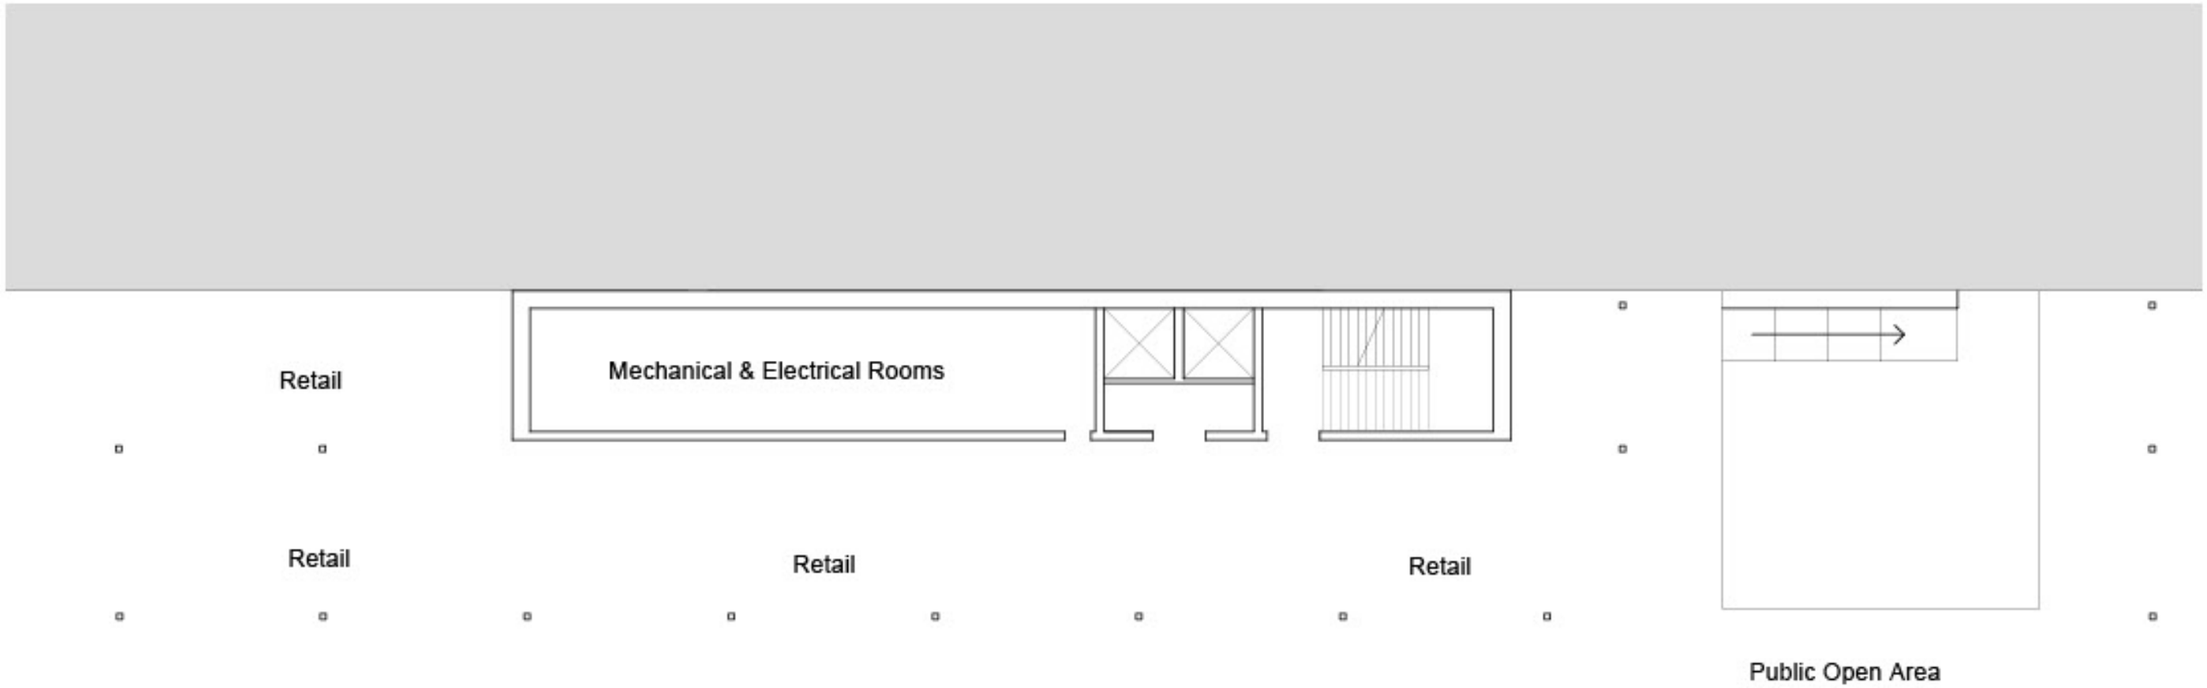

First Floor

ARCH 3427 FALL
Armando Hernandez

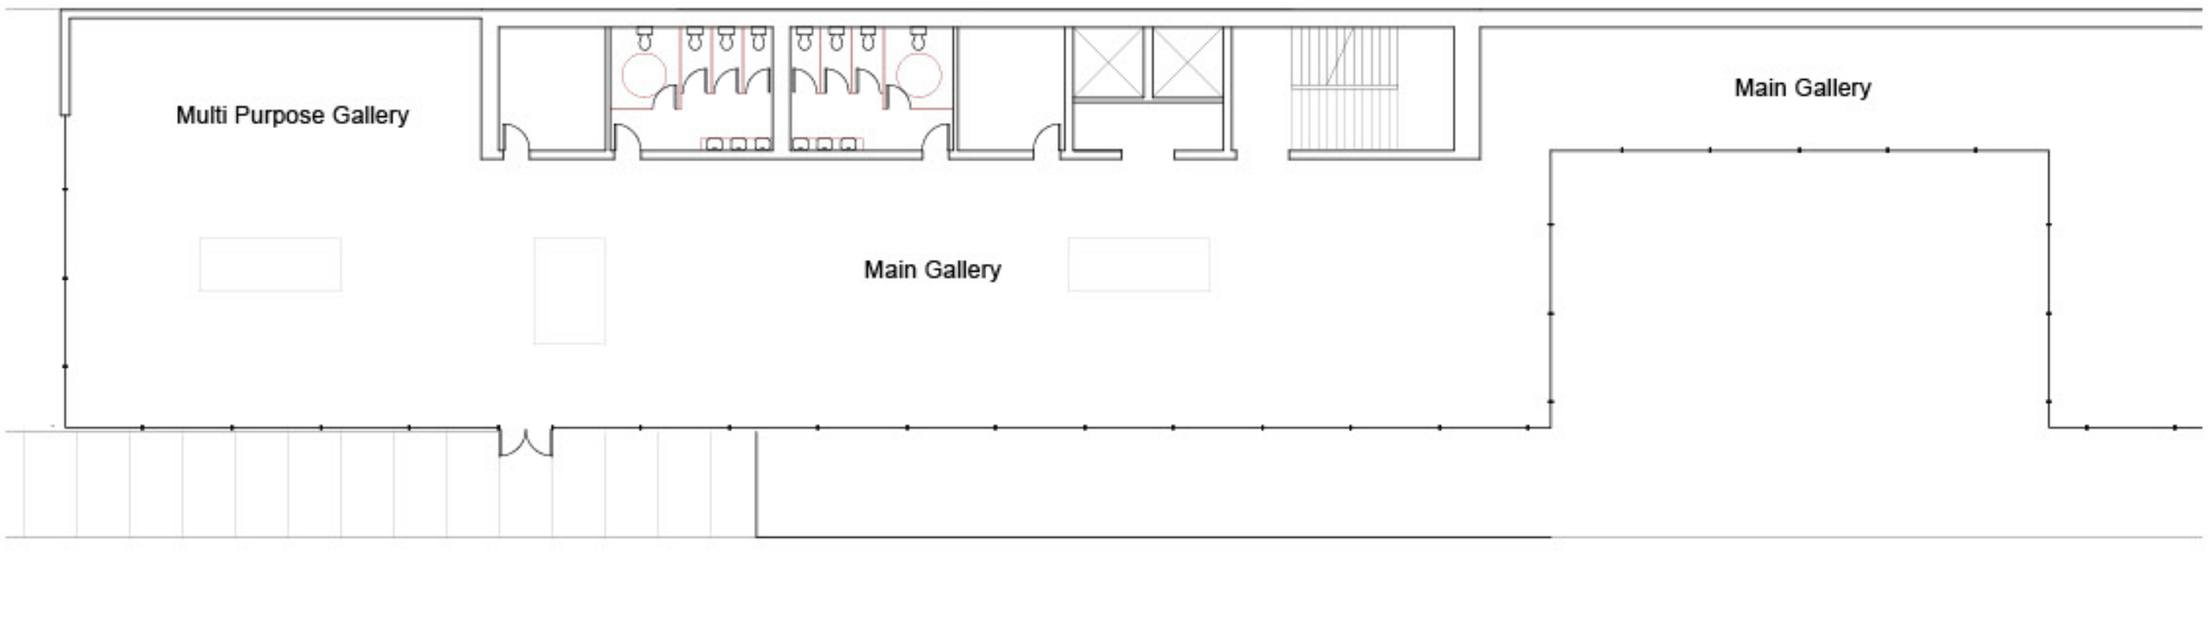

Second Floor

ARCH 3427 FALL
Armando Hernandez

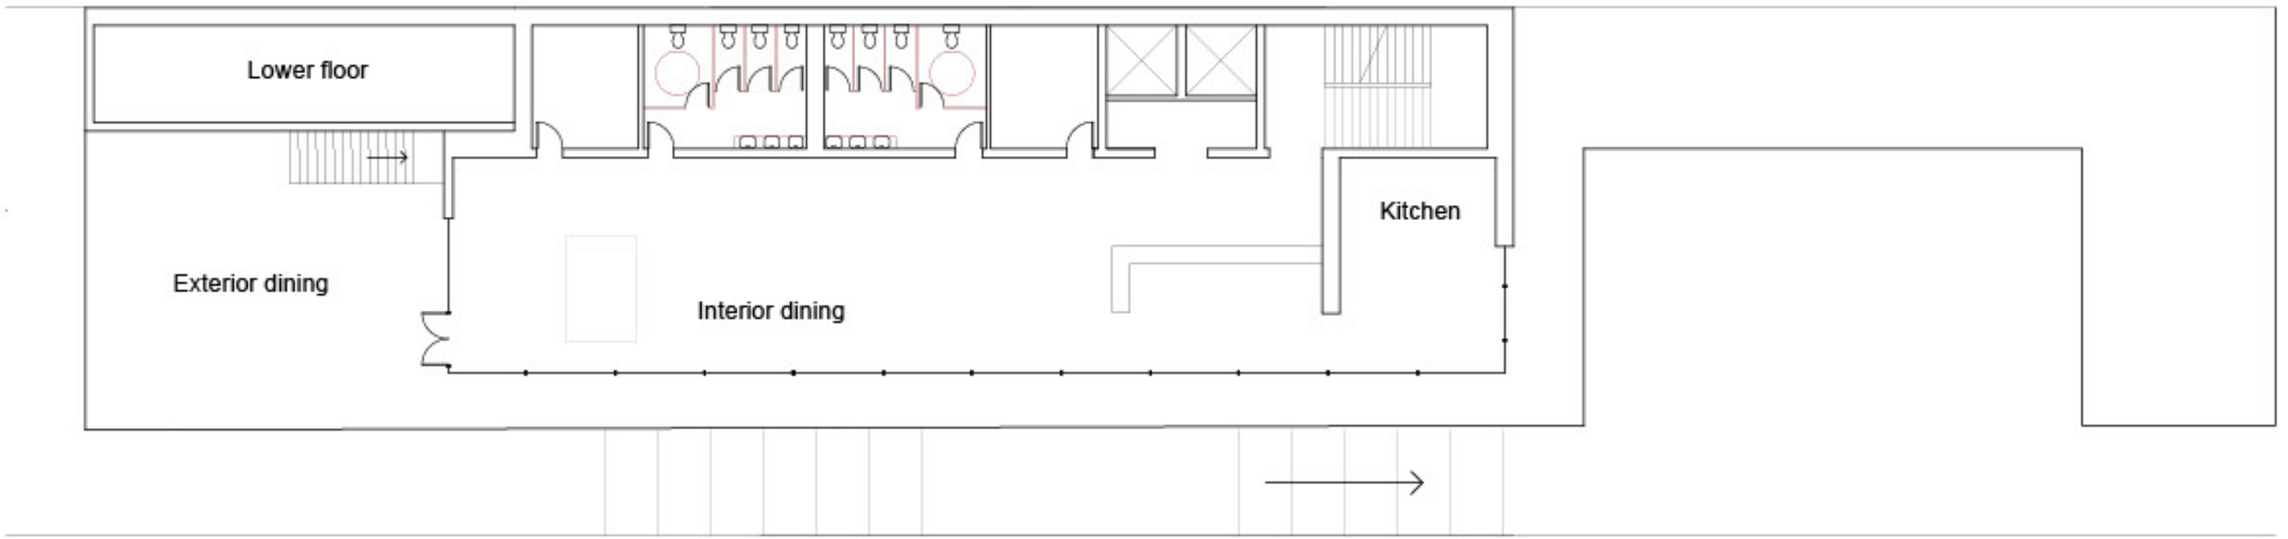

Third Floor

ARCH 3427 FALL
Armando Hernandez

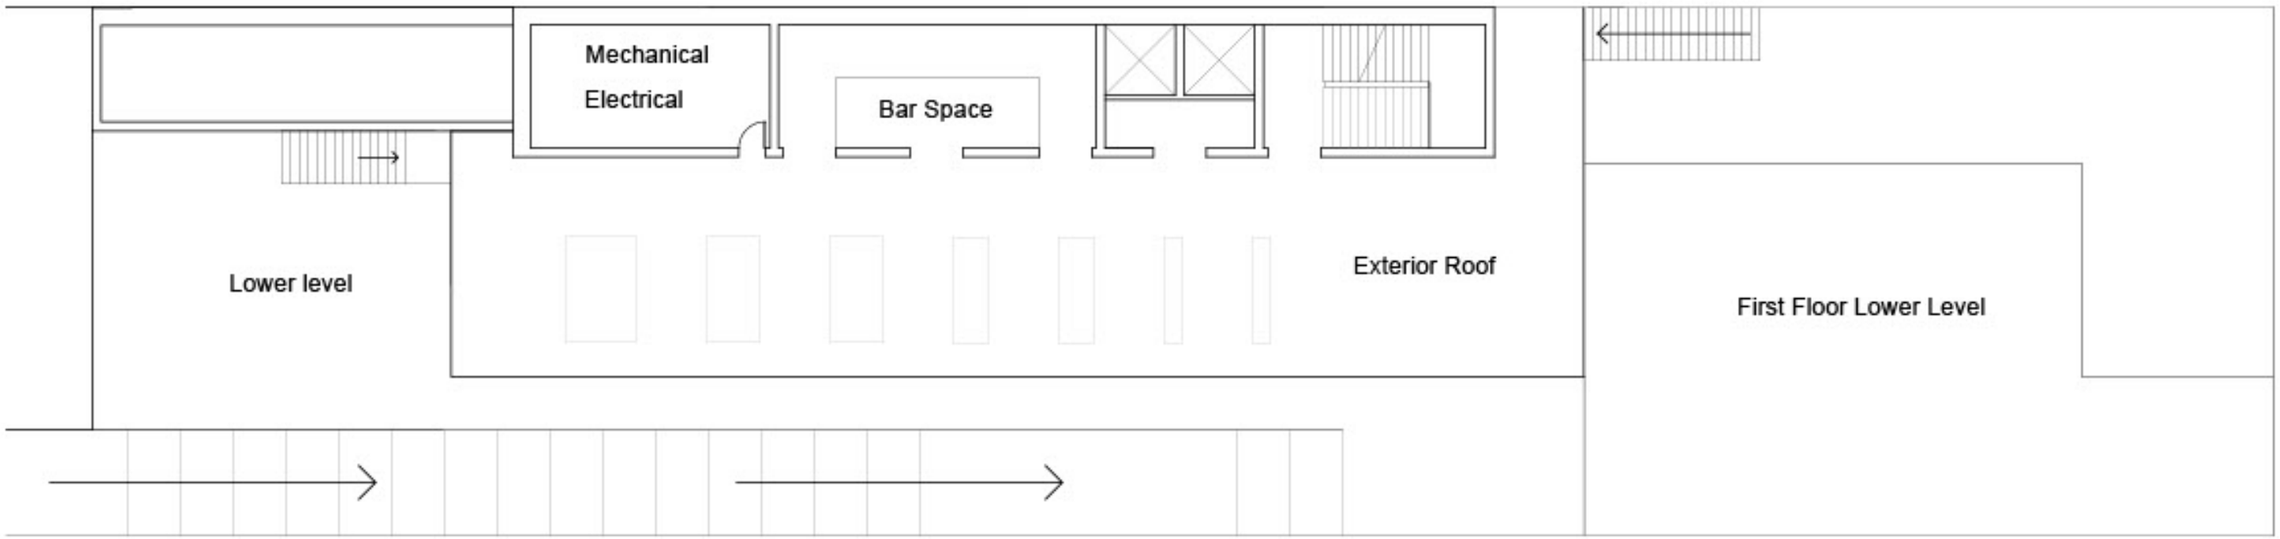

Fourth Floor

ARCH 3427 FALL
Armando Hernandez